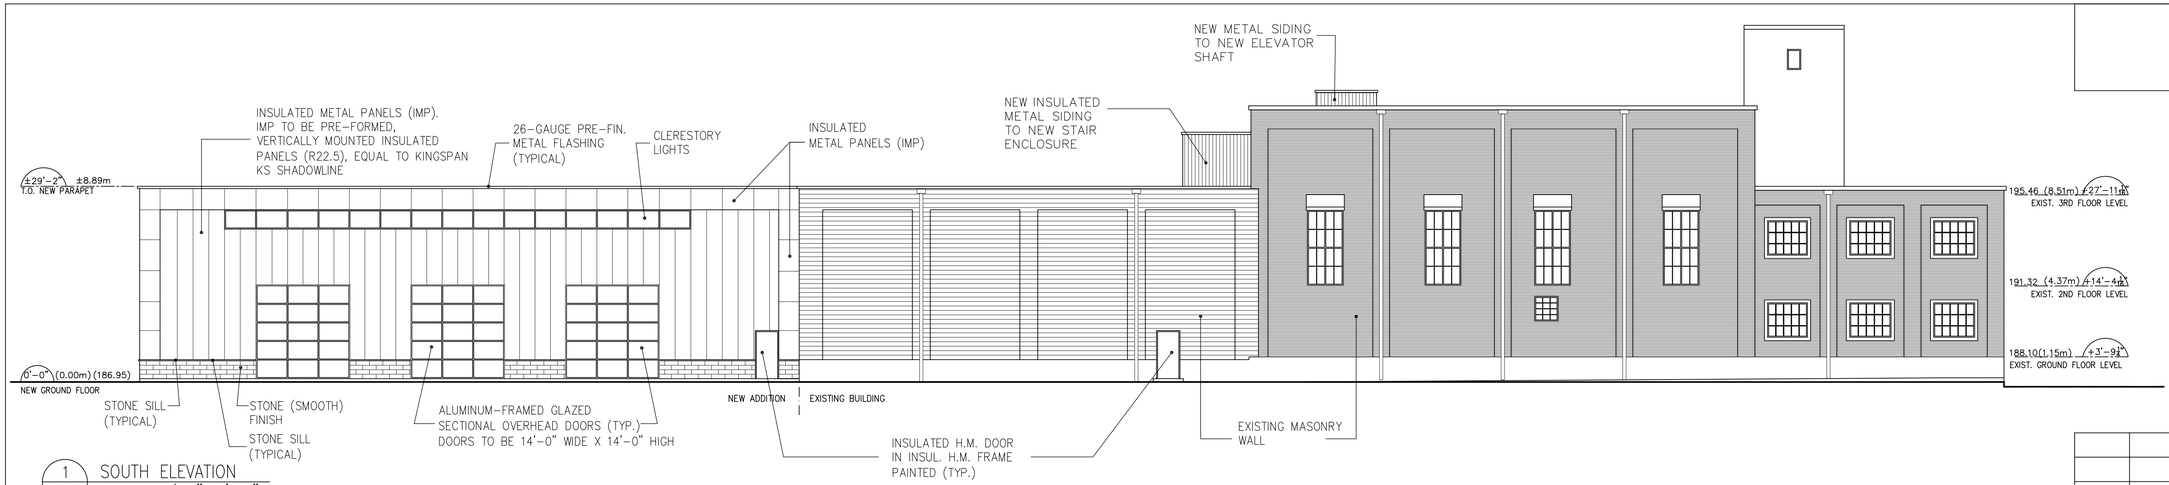

1 A3.0 SOUTH ELEVATION
SCALE 3/32"=1'-0"

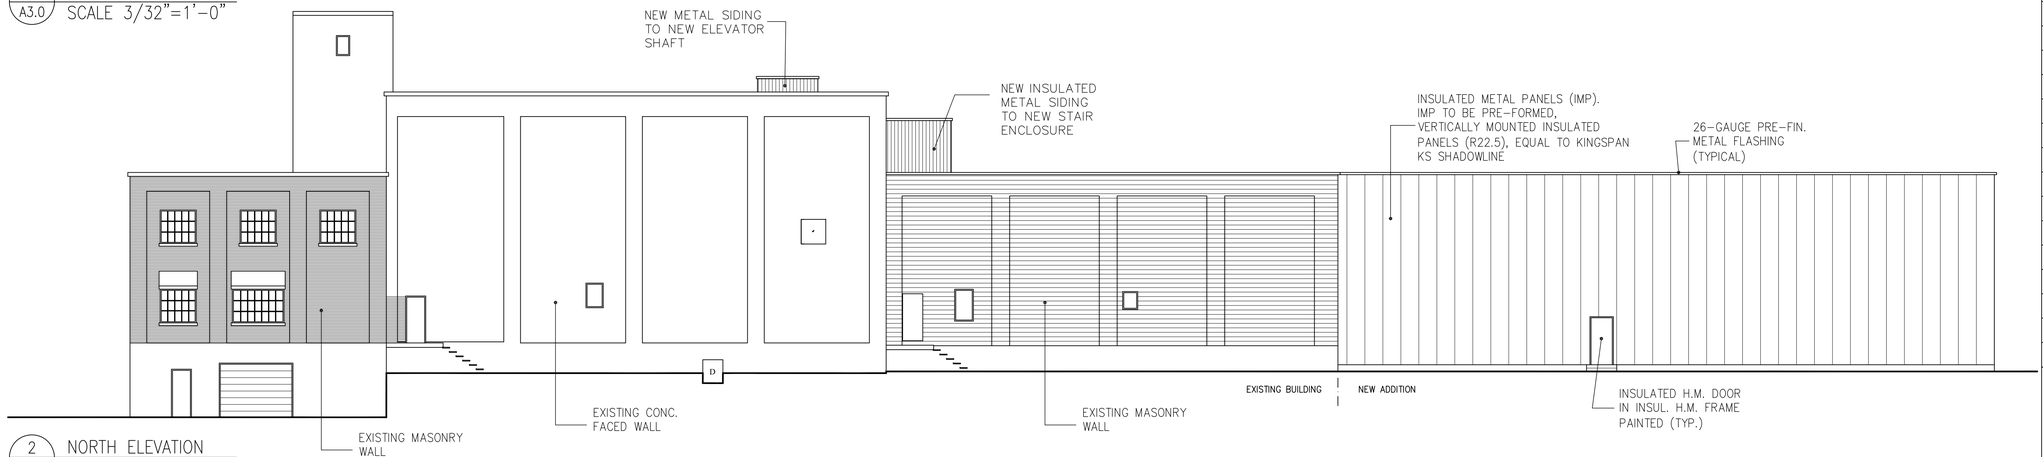

2 A3.0 NORTH ELEVATION
SCALE 3/32"=1'-0"

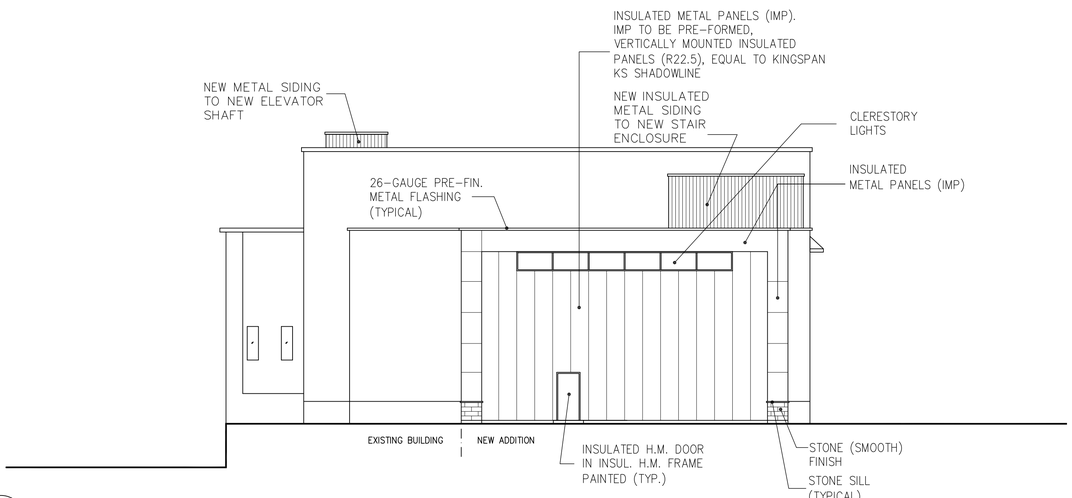

3 A3.0 WEST ELEVATION
SCALE 3/32"=1'-0"

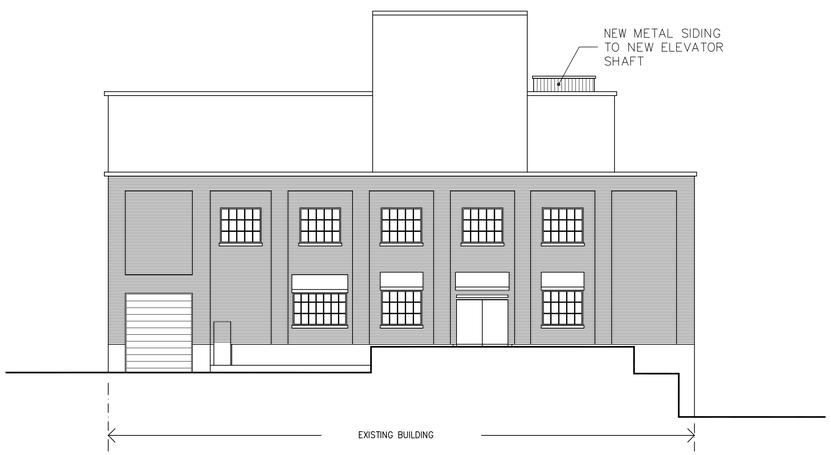

4 A3.0 EAST ELEVATION
SCALE 3/32"=1'-0"

1. VERIFY ALL DIMENSIONS PRIOR TO CONSTRUCTION.
2. DO NOT SCALE DRAWINGS.
3. REPORT ALL DISCOVERIES OF ERRORS, OMISSIONS OR DISCREPANCIES TO THE ARCHITECT OR DESIGN ENGINEER AS APPLICABLE.
4. USE ONLY LATEST REVISED DRAWINGS OR THOSE THAT ARE MARKED "ISSUED FOR CONSTRUCTION".
5. THE DRAWINGS ARE THE PROPERTY OF ARCHXES DESIGN INC.ARCHITECTS AND MUST BE RETURNED ON COMPLETION OF THE PROJECT. ANY UNAUTHORIZED USE IS PROHIBITED.

3.			
2.			
1.	JULY 17/19	ISSUED FOR SPA	

ONTARIO ASSOCIATION OF ARCHITECTS
MARIA T. KRENDLER
LICENCE 5410

ARCHXES DESIGN INC., ARCHITECTS
S700 Con 2, Brock
Sunderland, Ontario, Canada, L0C 1H0
Tel: (905) 852-9339
Fax: (905) 852-9393
e-mail: archxesdesign@xplornet.com

CLIENT

OWNER:

PROJECT:

ADDITION TO EXISTING CIDERY BUILDING
KING STREET EAST
THORNBURY , ONTARIO
CANADA

DRAWING TITLE

BUILDING ELEVATIONS

DRAWN	AG
CHECKED	MK
SCALE	AS NOTED
DATE	JAN. 10/19
PROJECT NUMBER	2018-17
REFERENCE NUMBER	2018-17-A3.0
DRAWING NUMBER	A3.0